



PROMOTED BY
SHREYA
Properties



“వ్యాటీ వ్యూ” లో పెట్టుబడి అంటే మీ **బంగారు భవిష్యత్తు** కి భరోసా

*Smart investment for a
Smart home...*



**GOWTHAMI
VALLEY VIEW**
— GATED COMMUNITY OF VILLA PLOTS —

@ Kondagangupudi Road,
NEAR BODDAM JN.
VIZAG - ARAKU HIGHWAY






SHREYA
Properties

**GOWTHAMI
VALLEY VIEW**

GATED COMMUNITY OF VILLA PLOTS

LAYOUT PLAN

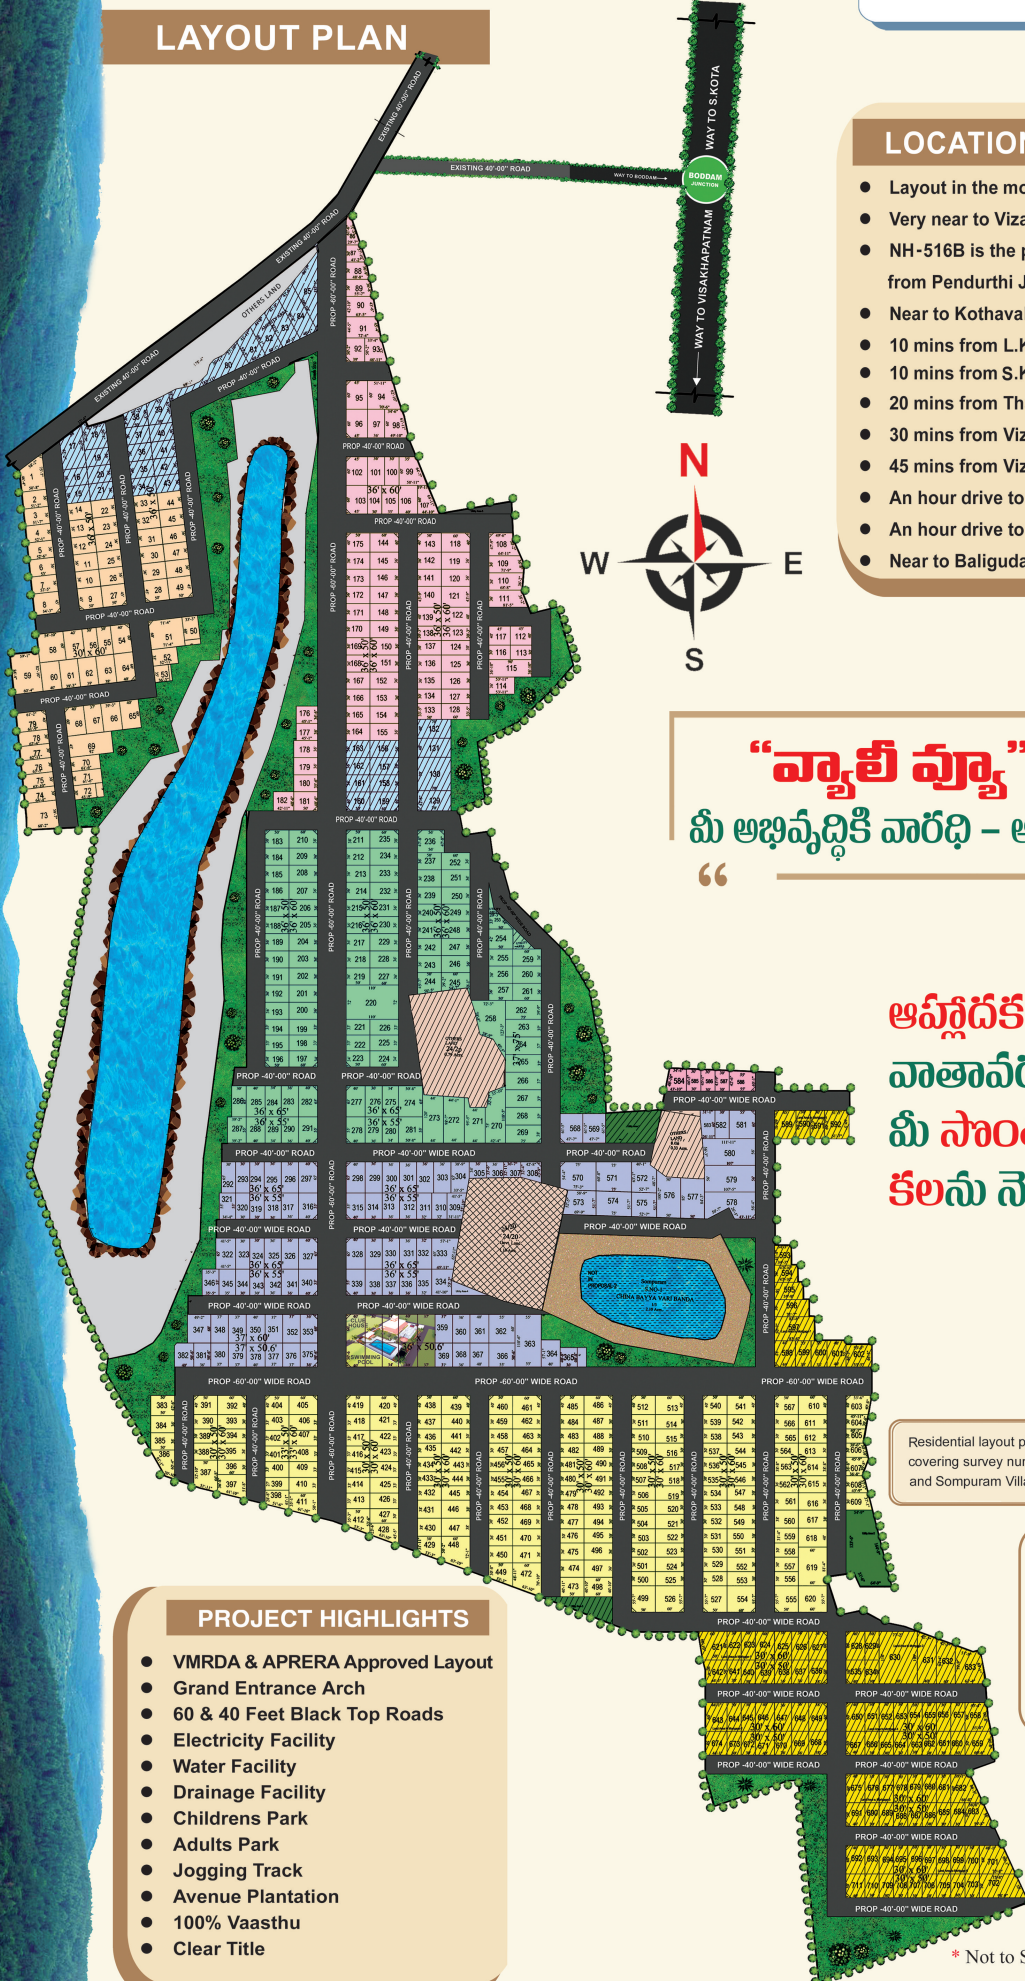

LOCATION HIGHLIGHTS

- Layout in the most picturesque atmosphere
- Very near to Vizag - Araku Road (NH-516B)
- NH-516B is the proposed 4-lane highway from Pendurthi Jn to Bowdara Jn. (NH-516E)
- Near to Kothavalasa Railway Station
- 10 mins from L.Kota
- 10 mins from S.Kota
- 20 mins from Thatipudi Reservoir
- 30 mins from Vizianagaram City
- 45 mins from Vizag Railway Station
- An hour drive to Bhogapuram Airport
- An hour drive to Araku Valley
- Near to Baliguda Waterfalls & Borra Caves

“వ్యాల్లీ వ్యూ” లో పెట్టుబడి
మీ అభివృద్ధికి వారధి - ఆనందానికి పెన్నిధి

ఆహ్లాదకరమైన
వాతావరణంలో
మీ సొంత ఇంటి
కలను నెరవేర్చుకొండి ...

Residential layout plan approved by VMRDA & APRERA,
covering survey numbers of Jakeru Village, Ramaswampeta Village
and Sompuram Village of Vepada Mandal, Vizianagaram District.



SITE LOCATION QR CODE

PROJECT HIGHLIGHTS

- VMRDA & APRERA Approved Layout
- Grand Entrance Arch
- 60 & 40 Feet Black Top Roads
- Electricity Facility
- Water Facility
- Drainage Facility
- Childrens Park
- Adults Park
- Jogging Track
- Avenue Plantation
- 100% Vaasthu
- Clear Title

* Not to Scale



SHREYA
Properties

GOWTHAMI VALLEY VIEW

— GATED COMMUNITY OF VILLA PLOTS —

HERE,
NATURE IS THE ARTIST,
& LOCATION IS ITS CANVAS...

BASKET BALL COURT

CLUB HOUSE

CHILDRENS PARK

RAIN DANCE


SWIMMING POOL

CLUB HOUSE
ARIEL VIEW

SIT OUT AREA

SECURITY ROOM

... LOCATION

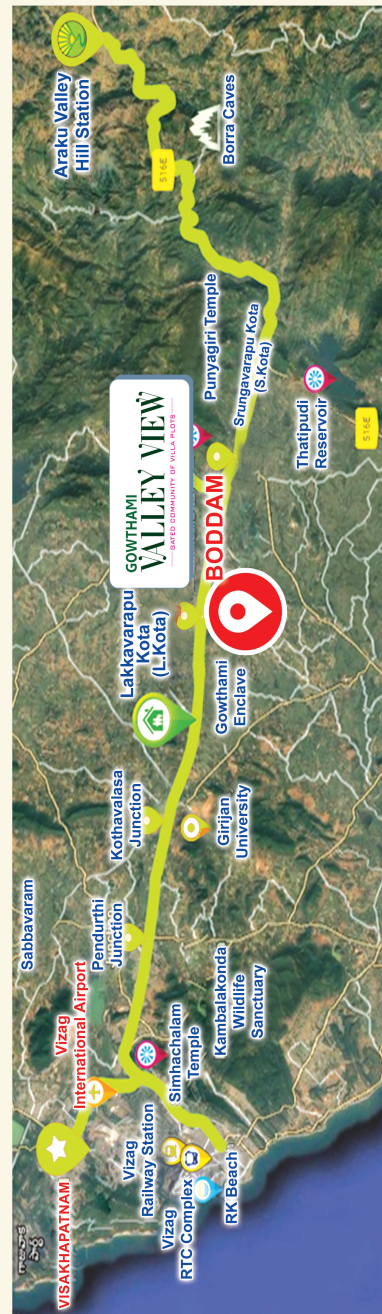

OUR OFFICES :

50-49-7B, TPT Colony,
Seethammadhara, VISAKHAPATNAM - 530013

1-46-6, Sector - 1, MVP Colony,
VISAKHAPATNAM - 530017



CLUB HOUSE



SWIMMING POOL



BASKET BALL COURT



RAIN DANCE



SITOUT AREA



CHILDREN'S PARK



JOGGING TRACK



SECURITY ROOM



AVENUE PLANTATION

[X](#) [f](#) [@](#) shreyaproperties



@SHREYAPROPERTIESOFFICIAL

* **Note :** This Brochure is purely a conceptual presentation and not for legal offering.
The Promoters reserve the right to make changes in plans as deemed fit.