FLP_NO:-11870/34/LP/VMRDA/2021/Mortgage
LP_NO:-18672/2021/67/LP/VMRDA/DP/AS

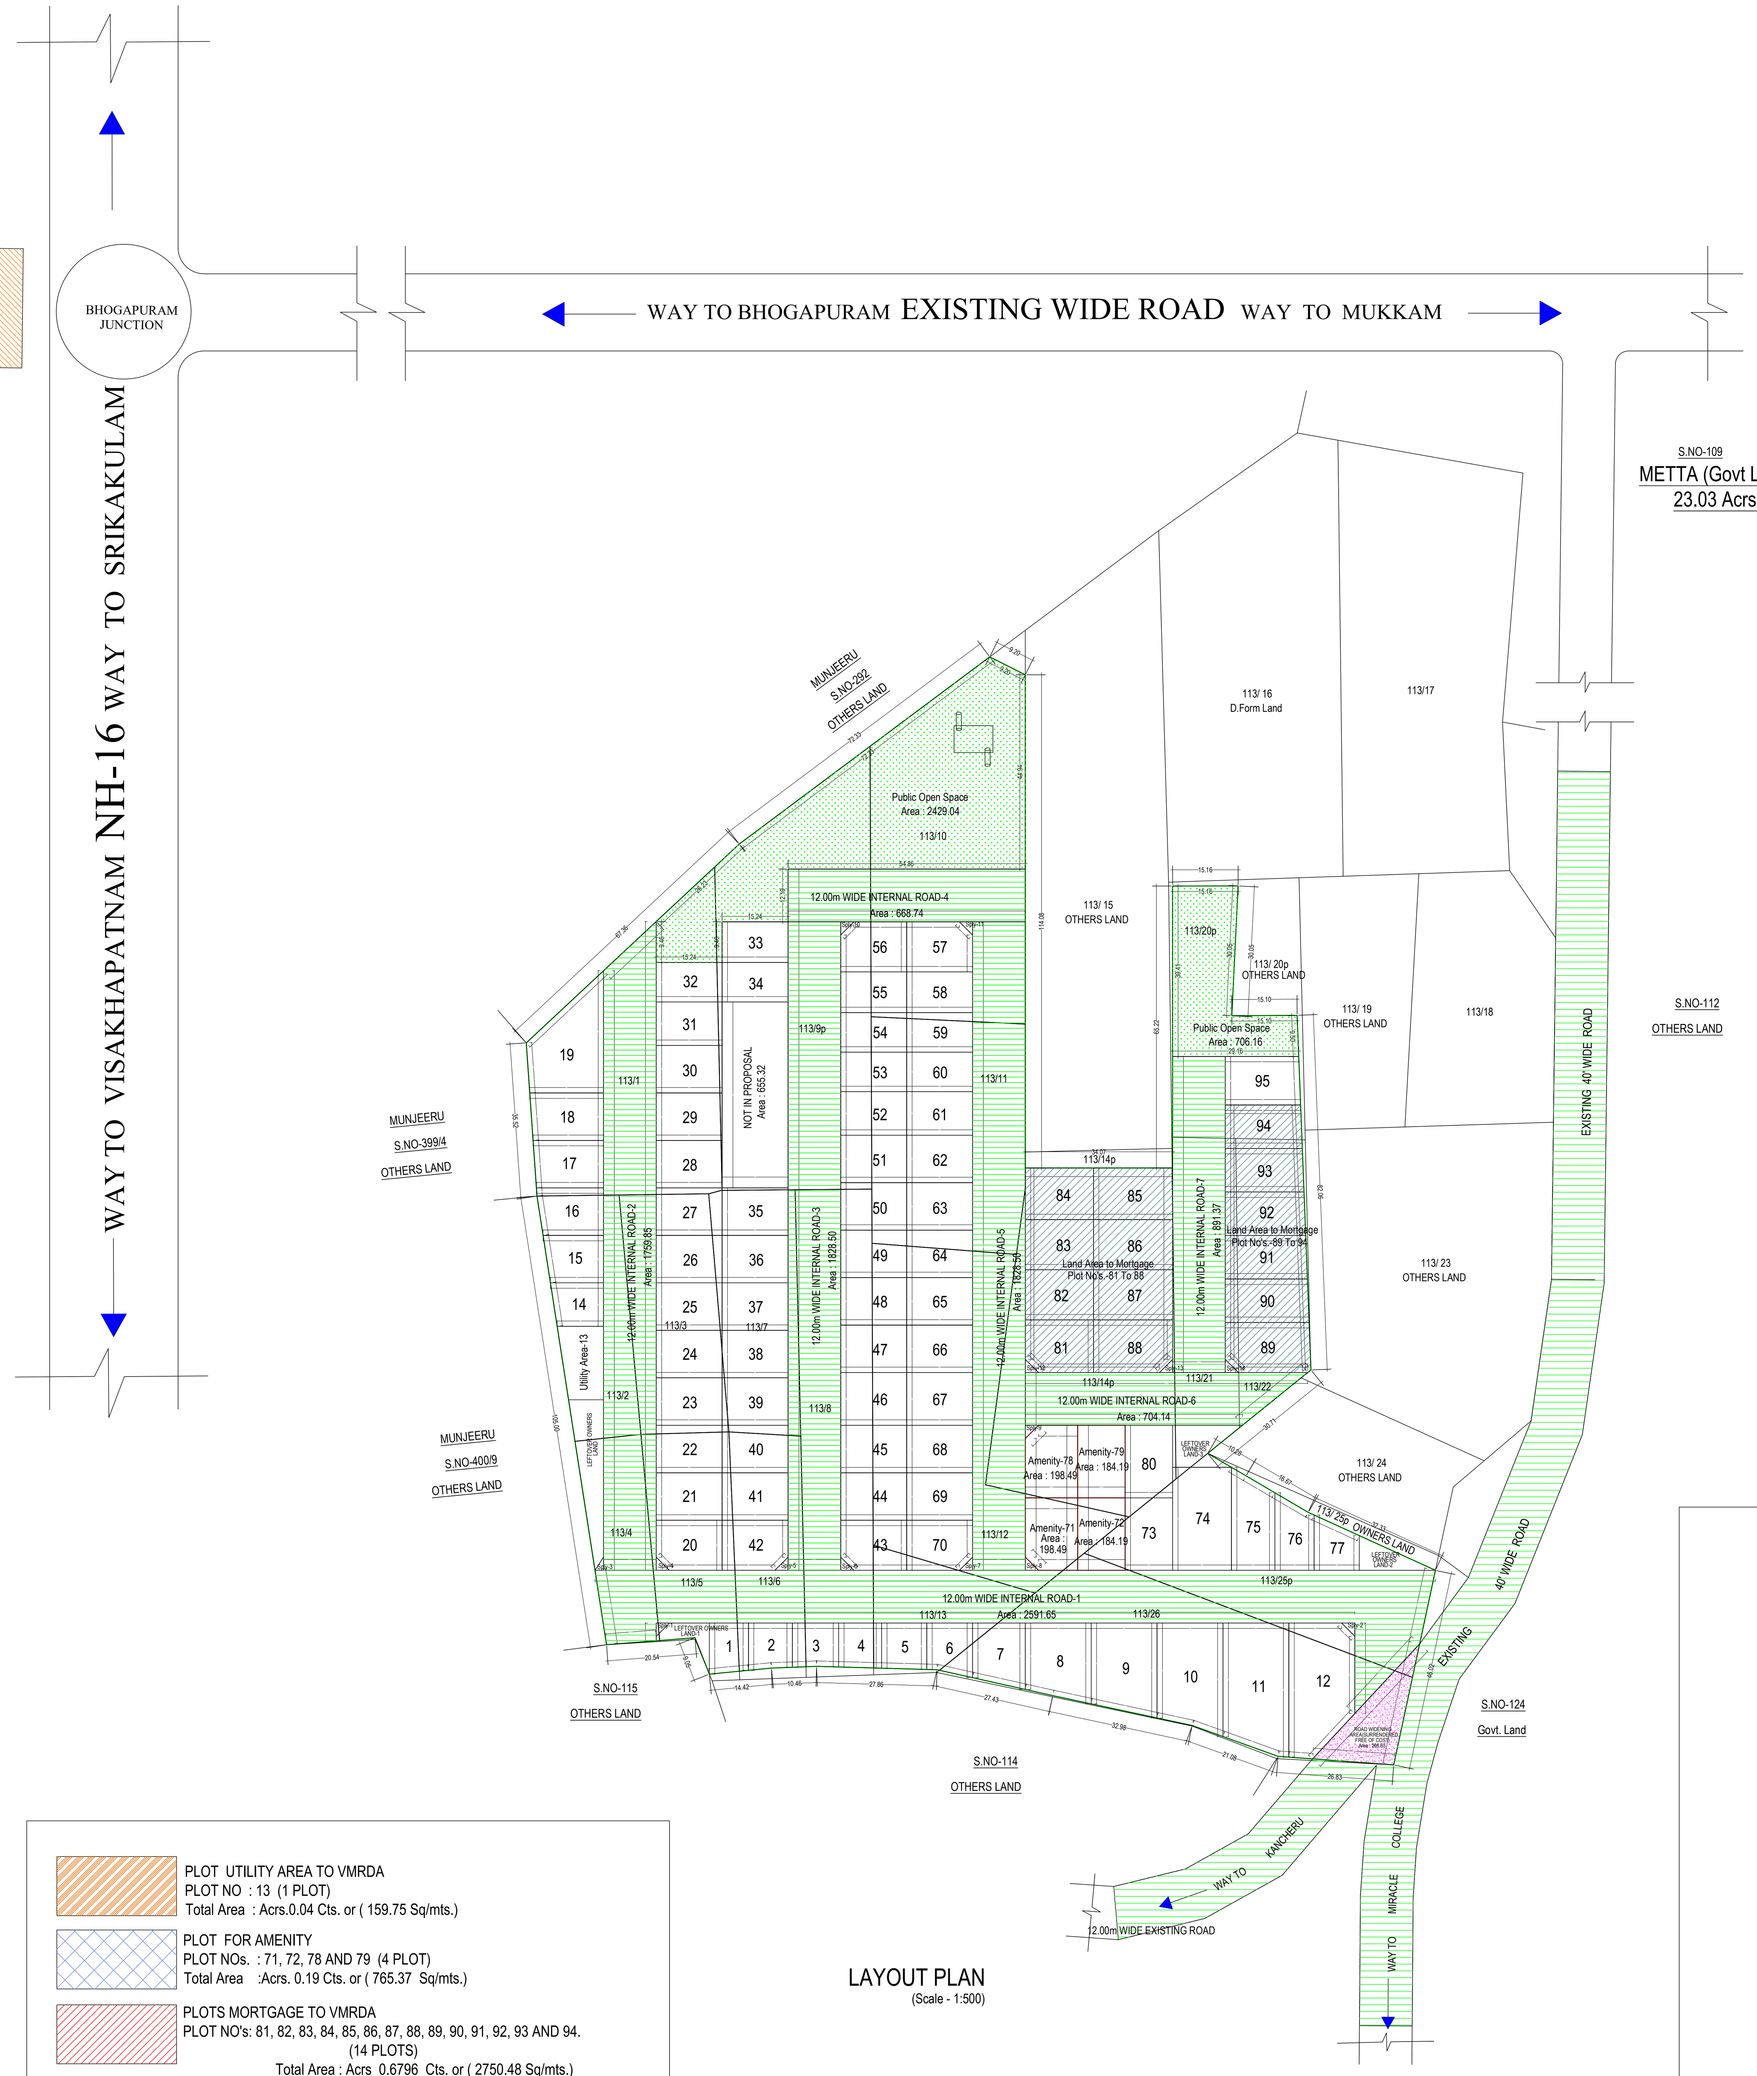

LAYOUT PLAN
(Scale - 1:500)

PLOT UTILITY AREA TO VMRDA
PLOT NO : 13 (1 PLOT)
Total Area : Acrs.0.04 Cts. or (159.75 Sq/mts.)

PLOT FOR AMENITY
PLOT NOs. : 71, 72, 78 AND 79 (4 PLOT)
Total Area :Acrs. 0.19 Cts. or (765.37 Sq/mts.)

PLOTS MORTGAGE TO VMRDA
PLOT NO's: 81, 82, 83, 84, 85, 86, 87, 88, 89, 90, 91, 92, 93 AND 94.
(14 PLOTS)
Total Area : Acrs 0.6796 Cts. or (2750.48 Sq/mts.)

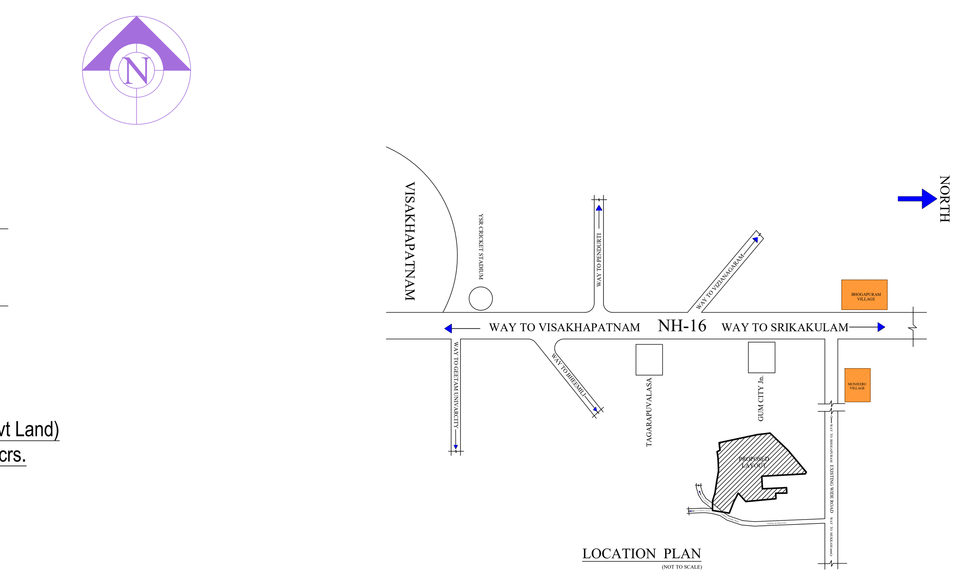

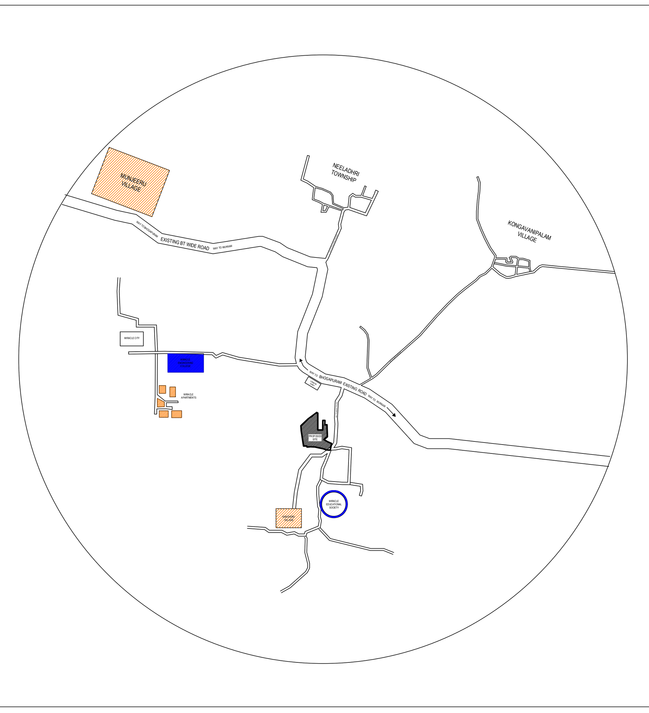

TOPO DETAIL RESIDENTIAL LAYOUT PLAN SHOWING IN SURVEY NO.113/1,2,3,4,5,6,7,8,9part,10,11, 12,13,14part,20part,21,22,25part, AND 26 AT KONGAVANIPALEM VILLAGE, BHOGAPURAM MANDALAM, VIZIANAGARAM DISTRICT.

BELONGS TO :- M/S SHREYA PROPERTIES
REPRESENTED BY:- Sri M.NANDA KISHORE
VENTURE NAME : ADITYA ELITE

LEGEND
- PROPOSED SITE BOUNDARY
- RESIDENTIAL USE
- COMMERCIAL USE
- WATER BODIES
- OPEN SPACE & PARKS

SCALE 1 : 2000

N
W E
S

SIGNATURE OF THE OWNER

LICENSED SURVEYOR

VISAKHAPATNAM METROPOLITAN REGION DEVELOPMENT AUTHORITY

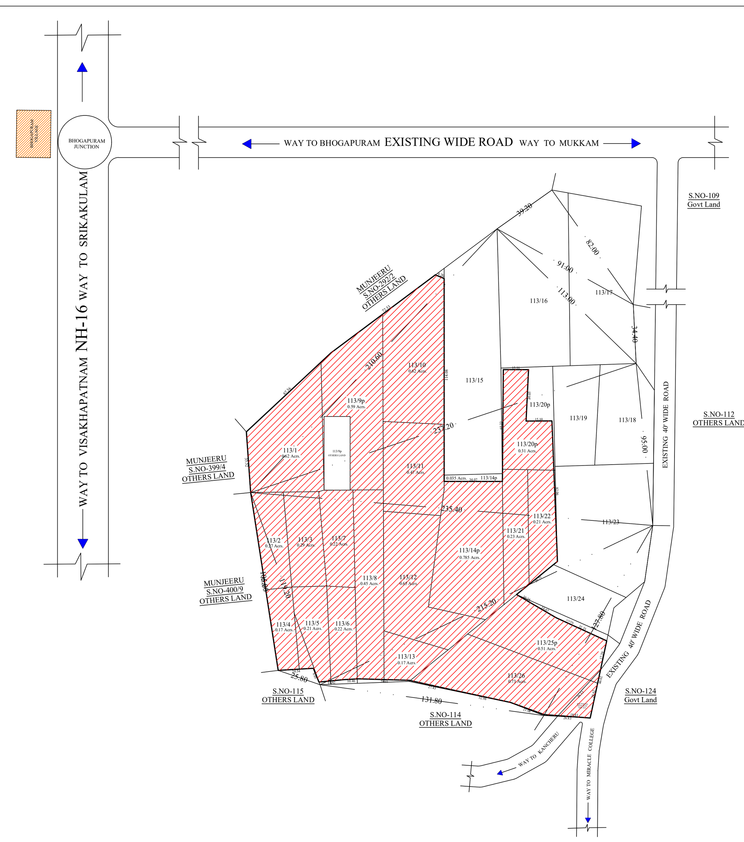

FMB AREA STATEMENT PLAN SHOWING IN SURVEY NO.113/1,2,3,4,5,6,7,8,9part, 10,11,12,13,14part,20part,21,22,25part, AND 26 AT KONGAVANIPALEM VILLAGE, BHOGAPURAM MANDALAM, VIZIANAGARAM DISTRICT.

BELONGS TO : M/s SHREYA PROPERTIES
REPRESENTED BY MANAGING PARTNER :
Sri M.NANDAKISHORE
VENTURE NAME : ADITYA ELITE

AREA STATEMENT OF LAYOUT IN SURVEY NOS.-

Survey no.and Subdivision.	Extent As Per Document Ac.	Survey no.and Subdivision.	Extent As Per Document Ac.
113/ 1	0.62	113/ 13	0.17
113/ 2	0.27	113/ 14p	0.785
113/ 3	0.21	113/ 20p	0.23
113/ 4	0.17	113/ 21	0.21
113/ 5	0.21	113/ 22	0.21
113/ 6	0.22	113/ 25p	0.53
113/ 7	0.22	113/ 26	0.73
113/ 8	0.45		
113/ 9p	0.59	TOTAL EXTENT - Acrs. 7.725 Cts.	
113/ 10	0.62		
113/ 11	0.47		
113/ 12	0.65		

SCALE : 1:1000
FILE RC.NO :
I.P.NO. - /2021

N
W E
S

SIGNATURE OF THE OWNER | LICENSED SURVEYOR

S/D MAN | ASST. PLANNING OFFICER

PLANNING OFFICER

CHIEF URBAN PLANNER | METROPOLITAN COMMISSIONER

VISAKHAPATNAM METROPOLITAN REGION DEVELOPMENT AUTHORITY

TLP NO/11870/041/LP/VMRDA/2021 | SHEET NO. | 1 | DATE | 20-03-2021

Project Title : PROPOSED RESIDENTIAL LAYOUT PLAN SHOWING IN SURVEY NO.-1131, 2, 3, 4, 5, 6, 7, 8,9part, 10, 11, 12, 13, 14part, 20part, 21, 22, 25part AND 26 AT KONGAVANIPALEM VILLAGE,BHOGAPURAM MANDALAM, VIZIANAGARAM DISTRICT BELONGS TO:- M/s SHREYA PROPERTIESREPRESENTED BY MANAGING PARTNER :- Sri M.NANDA KISHORE,VENTURE NAME: ADITYA ELITE

WEB SITE/SHORT	VERSION NO.:1.1(V1.1)01
	VERSION DATE: 10/03/2021
PROJECT DETAIL:	
Region: VISAKHAPATNAM REGION	Plot Use: Residential
Authority: VISAKHAPATNAM METROPOLITAN REGION DEVELOPMENT AUTHORITY	Land Use Zone: NA
TLP No.: 11870/041/LP/VMRDA/2021	Main Abutting Road Width: 12
Application Type: General/Proposal	If Plot is abutting to Highway: No
Project Type: Open Layout	Plot No: NA
Nature of Development: New	Survey No.: 113/1,2,3,4,5,6,7,8,9part,10,11,12,13,14part,20,21,22,25part,26
Sublocation: NA	North: -
Village Name: Kongavanipalem	South: -
Mandal: BHO	East: -
Ward: Kongavanipalem	West: -
AREA DETAILS:	SQ.MT.
AREA OF PLOT (Minimum)	(A) 31094.85
Deduction for NetPlot Area	
Lat/Over/Owned Land Area	434.18
Total	434.18
NET AREA OF PLOT	(A-Deductions) 30660.67
Deduction for Balance Plot Area	
Surrender Free of Cost	266.63
Amenity Area	765.37
Lat/Over/Owned Land Area	434.18
Total	1466.18
BALANCE AREA OF PLOT	29192.47
LTP NAME AND SIGNATURE	STRUCTURAL ENG NAME AND SIGNATURE / BUILDER NAME AND SIGNATURE
B. Viswaswara Rao	M/s. Shreya Properties
19/3/2019-22	REGT/157/DEV/01/95/2019

Land use analysis/Area distribution (Table 2c)

Area covered under	Proposed Area in sq. mt.	Proposed Area in sq. yd	Percentage(%)
Plotted Area	16161.27	19328.72	51.70
Leftover Owners Land Area	434.18	519.27	1.39
Road Area	10602.87	12680.93	33.92
Amenity-71	198.49	237.40	0.64
Amenity-72	184.19	220.29	0.59
Amenity-78	198.49	237.40	0.64
Amenity-79	184.19	220.29	0.59
Public Open Space	3136.20	3749.87	10.03
Utility Area	159.75	191.06	0.51
Total net layout	31264.64	37389.02	100.00

Land Area to Mortgage Details

Name	Ind Plot Name	Ind Plot Area
Land Area to Mortgage Plot No's.-81 To 88	81	187.71
	82	182.89
	83	182.89
	84	188.53
	85	218.51
	86	211.98
	87	211.98
	88	218.30
Land Area to Mortgage Plot No's.-89 To 94	89	222.34
	90	192.98
	91	189.03
	92	189.07
	93	181.11
	94	177.16
Total	-	2750.48

Mortgage Area Details

Name	Mortgage Area	
	Requi	Prop.
Land Area to Mortgage	2424.19	2750.48

General Conditions

No.	General Conditions
1	LTP is responsible for any misrepresentation in above aspects.
2	Spitej shall be maintained as per GO MS NO.119, MA & UD dt 27.03.2017 in all the road corners.

Individual Plot Area

PlotNo	Abutting Road	Plot Area Requi	Plot Area Prop	Plot Width Requi	Plot Width Prop	Plot Depth Requi	Plot Depth Prop	Frontage Requi	Frontage Prop
1	12.00m WIDE INTERNAL ROAD-1	100.00	102.98	8.00	9.05	-	11.38	-	9.05
2	12.00m WIDE INTERNAL ROAD-1	100.00	106.60	8.00	10.15	-	10.44	-	10.15
3	12.00m WIDE INTERNAL ROAD-1	100.00	107.99	8.00	10.69	-	10.02	-	10.69
4	12.00m WIDE INTERNAL ROAD-1	100.00	102.40	8.00	9.95	-	10.30	-	9.95
5	12.00m WIDE INTERNAL ROAD-1	100.00	110.57	8.00	10.45	-	10.59	-	10.45
6	12.00m WIDE INTERNAL ROAD-1	100.00	121.85	8.00	10.69	-	11.45	-	10.69
7	12.00m WIDE INTERNAL ROAD-1	100.00	170.62	8.00	12.19	-	14.00	-	12.19
8	12.00m WIDE INTERNAL ROAD-1	100.00	209.61	8.00	15.24	-	17.05	-	15.24
9	12.00m WIDE INTERNAL ROAD-1	100.00	309.59	8.00	15.24	-	20.31	-	15.24
10	12.00m WIDE INTERNAL ROAD-1	100.00	363.05	8.00	15.24	-	23.58	-	15.24
11	12.00m WIDE INTERNAL ROAD-1	100.00	440.77	8.00	15.24	-	28.96	-	15.24
12	12.00m WIDE INTERNAL ROAD-1	100.00	421.75	8.00	15.24	-	31.41	-	42.39
14	12.00m WIDE INTERNAL ROAD-2	100.00	110.72	8.00	10.06	-	11.50	-	10.06
15	12.00m WIDE INTERNAL ROAD-2	100.00	144.21	8.00	10.98	-	13.13	-	10.98
16	12.00m WIDE INTERNAL ROAD-2	100.00	162.74	8.00	10.98	-	14.83	-	10.98
17	12.00m WIDE INTERNAL ROAD-2	100.00	174.68	8.00	10.98	-	15.91	-	10.98
18	12.00m WIDE INTERNAL ROAD-2	100.00	183.12	8.00	10.98	-	16.68	-	10.98
19	12.00m WIDE INTERNAL ROAD-2	100.00	351.41	8.00	17.87	-	28.27	-	28.27
20	12.00m WIDE INTERNAL ROAD-2	100.00	171.98	8.00	12.19	-	11.59	-	8.54
21	12.00m WIDE INTERNAL ROAD-2	100.00	167.34	8.00	10.98	-	15.24	-	10.98
22	12.00m WIDE INTERNAL ROAD-2	100.00	167.34	8.00	10.98	-	15.24	-	10.98
23	12.00m WIDE INTERNAL ROAD-2	100.00	167.34	8.00	10.98	-	15.24	-	10.98
24	12.00m WIDE INTERNAL ROAD-2	100.00	167.34	8.00	10.98	-	15.24	-	10.98
25	12.00m WIDE INTERNAL ROAD-2	100.00	167.34	8.00	10.98	-	15.24	-	10.98
26	12.00m WIDE INTERNAL ROAD-2	100.00	167.34	8.00	10.98	-	15.24	-	10.98
27	12.00m WIDE INTERNAL ROAD-2	100.00	167.34	8.00	10.98	-	15.24	-	10.98
28	12.00m WIDE INTERNAL ROAD-2	100.00	167.34	8.00	10.98	-	15.24	-	10.98
29	12.00m WIDE INTERNAL ROAD-2	100.00	167.34	8.00	10.98	-	15.24	-	10.98
30	12.00m WIDE INTERNAL ROAD-2	100.00	167.34	8.00	10.98	-	15.24	-	10.98
31	12.00m WIDE INTERNAL ROAD-2	100.00	153.31	8.00	10.06	-	15.24	-	10.06
32	12.00m WIDE INTERNAL ROAD-3	100.00	139.45	8.00	9.15	-	15.24	-	9.15
33	12.00m WIDE INTERNAL ROAD-3	100.00	143.26	8.00	9.40	-	15.24	-	9.40
34	12.00m WIDE INTERNAL ROAD-3	100.00	139.45	8.00	9.15	-	15.24	-	9.15
35	12.00m WIDE INTERNAL ROAD-3	100.00	167.34	8.00	10.98	-	15.24	-	10.98
36	12.00m WIDE INTERNAL ROAD-3	100.00	167.34	8.00	10.98	-	15.24	-	10.98
37	12.00m WIDE INTERNAL ROAD-3	100.00	167.34	8.00	10.98	-	15.24	-	10.98
38	12.00m WIDE INTERNAL ROAD-3	100.00	167.34	8.00	10.98	-	15.24	-	10.98
39	12.00m WIDE INTERNAL ROAD-3	100.00	167.34	8.00	10.98	-	15.24	-	10.98
40	12.00m WIDE INTERNAL ROAD-3	100.00	167.34	8.00	10.98	-	15.24	-	10.98
41	12.00m WIDE INTERNAL ROAD-3	100.00	167.34	8.00	10.98	-	15.24	-	10.98
42	12.00m WIDE INTERNAL ROAD-3	100.00	171.98	8.00	12.19	-	11.59	-	8.54
43	12.00m WIDE INTERNAL ROAD-3	100.00	171.98	8.00	12.19	-	11.59	-	8.54
44	12.00m WIDE INTERNAL ROAD-3	100.00	167.34	8.00	10.98	-	15.24	-	10.98
45	12.00m WIDE INTERNAL ROAD-3	100.00	167.34	8.00	10.98	-	15.24	-	10.98
46	12.00m WIDE INTERNAL ROAD-3	100.00	165.78	8.00	12.19	-	15.24	-	12.19
47	12.00m WIDE INTERNAL ROAD-3	100.00	167.34	8.00	10.98	-	15.24	-	10.98
48	12.00m WIDE INTERNAL ROAD-3	100.00	167.34	8.00	10.98	-	15.24	-	10.98
49	12.00m WIDE INTERNAL ROAD-3	100.00	167.34	8.00	10.98	-	15.24	-	10.98
50	12.00m WIDE INTERNAL ROAD-3	100.00	167.34	8.00	10.98	-	15.24	-	10.98
51	12.00m WIDE INTERNAL ROAD-3	100.00	167.34	8.00	10.98	-	15.24	-	10.98
52	12.00m WIDE INTERNAL ROAD-3	100.00	163.31	8.00	10.06	-	15.24	-	10.06
53	12.00m WIDE INTERNAL ROAD-3	100.00	139.45	8.00	9.15	-	15.24	-	9.15
54	12.00m WIDE INTERNAL ROAD-3	100.00	139.45	8.00	9.15	-	15.24	-	9.15
55	12.00m WIDE INTERNAL ROAD-3	100.00	143.41	8.00	9.41	-	15.24	-	9.41
56	12.00m WIDE INTERNAL ROAD-4	100.00	171.98	8.00	12.19	-	11.59	-	12.19
57	12.00m WIDE INTERNAL ROAD-4	100.00	171.98	8.00	12.19	-	11.59	-	12.19
58	12.00m WIDE INTERNAL ROAD-4	100.00	143.41	8.00	9.41	-	15.24	-	9.41
59	12.00m WIDE INTERNAL ROAD-4	100.00	139.45	8.00	9.15	-	15.24	-	9.15
60	12.00m WIDE INTERNAL ROAD-4	100.00	139.45	8.00	9.15	-	15.24	-	9.15
61	12.00m WIDE INTERNAL ROAD-4	100.00	153.31	8.00	10.06	-	15.24	-	10.06
62	12.00m WIDE INTERNAL ROAD-4	100.00	167.34	8.00	10.98	-	15.24	-	10.98
63	12.00m WIDE INTERNAL ROAD-4	100.00	167.34	8.00	10.98	-	15.24	-	10.98
64	12.00m WIDE INTERNAL ROAD-4	100.00	167.34	8.00	10.98	-	15.24	-	10.98
65	12.00m WIDE INTERNAL ROAD-4	100.00	167.34	8.00	10.98	-	15.24	-	10.98
66	12.00m WIDE INTERNAL ROAD-4	100.00	167.34	8.00	10.98	-	15.24	-	10.98
67	12.00m WIDE INTERNAL ROAD-4	100.00	165.78	8.00	12.19	-	15.24	-	12.19
68	12.00m WIDE INTERNAL ROAD-3	100.00	167.34	8.00	10.98	-	15.24	-	10.98
69	12.00m WIDE INTERNAL ROAD-3	100.00	167.34	8.00	10.98	-	15.24	-	10.98
70	12.00m WIDE INTERNAL ROAD-3	100.00	171.98	8.00	12.19	-	11.59	-	8.54
73	12.00m WIDE INTERNAL ROAD-1	100.00	184.19	8.00	10.98	-	16.78	-	10.98
74	12.00m WIDE INTERNAL ROAD-1	100.00	324.20	8.00	13.60	-	23.84	-	13.60
75	12.00m WIDE INTERNAL ROAD-1	100.00	210.21	8.00	10.06	-	20.90	-	10.06
76	12.00m WIDE INTERNAL ROAD-1	100.00	138.66	8.00	9.06	-	15.29	-	9.06
77	12.00m WIDE INTERNAL ROAD-1	100.00	109.00	8.00	10.46	-	10.42	-	10.46
80	12.00m WIDE INTERNAL ROAD-5	100.00	184.19	8.00	10.98	-	16.78	-	10.98
81	12.00m WIDE INTERNAL ROAD-5	100.00	187.71	8.00	12.73	-	12.19	-	9.14
82	12.00m WIDE INTERNAL ROAD-5	100.00	182.89	8.00	11.59	-	0.00	-	11.59
83	12.00m WIDE INTERNAL ROAD-5	100.00	182.89	8.00	11.59	-	0.00	-	11.59
84	12.00m WIDE INTERNAL ROAD-5	100.00	188.53	8.00	11.95	-	0.00	-	11.95
85	12.00m WIDE INTERNAL ROAD-7	100.00	218.51	8.00	11.95	-	18.29	-	11.95
86	12.00m WIDE INTERNAL ROAD-7	100.00	211.98	8.00	11.59	-	18.29	-	11.59
87	12.00m WIDE INTERNAL ROAD-7	100.00	211.98	8.00	11.59	-	18.29	-	11.59
88	12.00m WIDE INTERNAL ROAD-7	100.00	218.30	8.00	10.24	-	12.19	-	9.14
89	12.00m WIDE INTERNAL ROAD-7	100.00	222.34	8.00	15.99	-	11.59	-	8.54
90	12.00m WIDE INTERNAL ROAD-7	100.00	192.98	8.00	10.06	-	19.16	-	10.06
91	12.00m WIDE INTERNAL ROAD-7	100.00	189.03	8.00	10.06	-	18.79	-	10.06
92	12.00m WIDE INTERNAL ROAD-7	100.00	189.07	8.00	10.06	-	18.40	-	10.06
93	12.00m WIDE INTERNAL ROAD-7	100.00	181.11	8.00	10.06	-	18.02	-	10.06
94	12.00m WIDE INTERNAL ROAD-7	100.00	177.16	8.00	10.06	-	17.61	-	10.06
95	12.00m WIDE INTERNAL ROAD-7	100.00	193.14	8.00	11.23	-	17.19	-	11.23

Survey No & Sub Div.	Full/Part	Document Proposed Extent in Sq/mts.
113/13	Full	687.965
113/14/A/2	Full	1760.383
113/14/B	Full	1416.400
113/25	Part	2063.897
113/26	Full	2954.205
113/1	Full	2509.051
113/2	Full	1092.651
113/4	Full	687.966
113/5	Full	849.839
113/6	Full	890.308
113/7	Full	890.308
113/8	Full	1821.085
113/3	Full	1173.588
113/9/A/2	Full	1618.743
113/9B	Full	768.902
113/10A	Full	1133.120
113/10B	Full	1375.931
113/11A	Full	1092.651
113/11B	Full	809.371
113/12A	Full	1942.491
113/12B	Full	687.966
113/20/A/2	Full	809.371
113/20B	Full	445.154
113/21	Full	930.777
113/22	Full	849.839
	Total	31261.962

COLOR INDEX
- Plot / Site lines
- Existing street / road
- Proposed work including services
- Existing construction proposed to be demolished
- Existing structure to be retained
- Work in progress duly sanctioned
- Open Space
- Drainage and Sewerage work
- Water Supply work
- Deviations
- Recreation ground

This is system generated report and does not require any signature.For further confirmation you can access the department website www.aocms.ap.gov.in with file number.
Accuracy of Scrutiny Report and Drawing is subject to accuracy of end-user provided data, 3rd party software/hardware/services, etc. We are not liable for any damages which may arise from use, or inability to use the Application.

ISO_full_bleed_2A0_(1189.00_x_1682.00_MM)